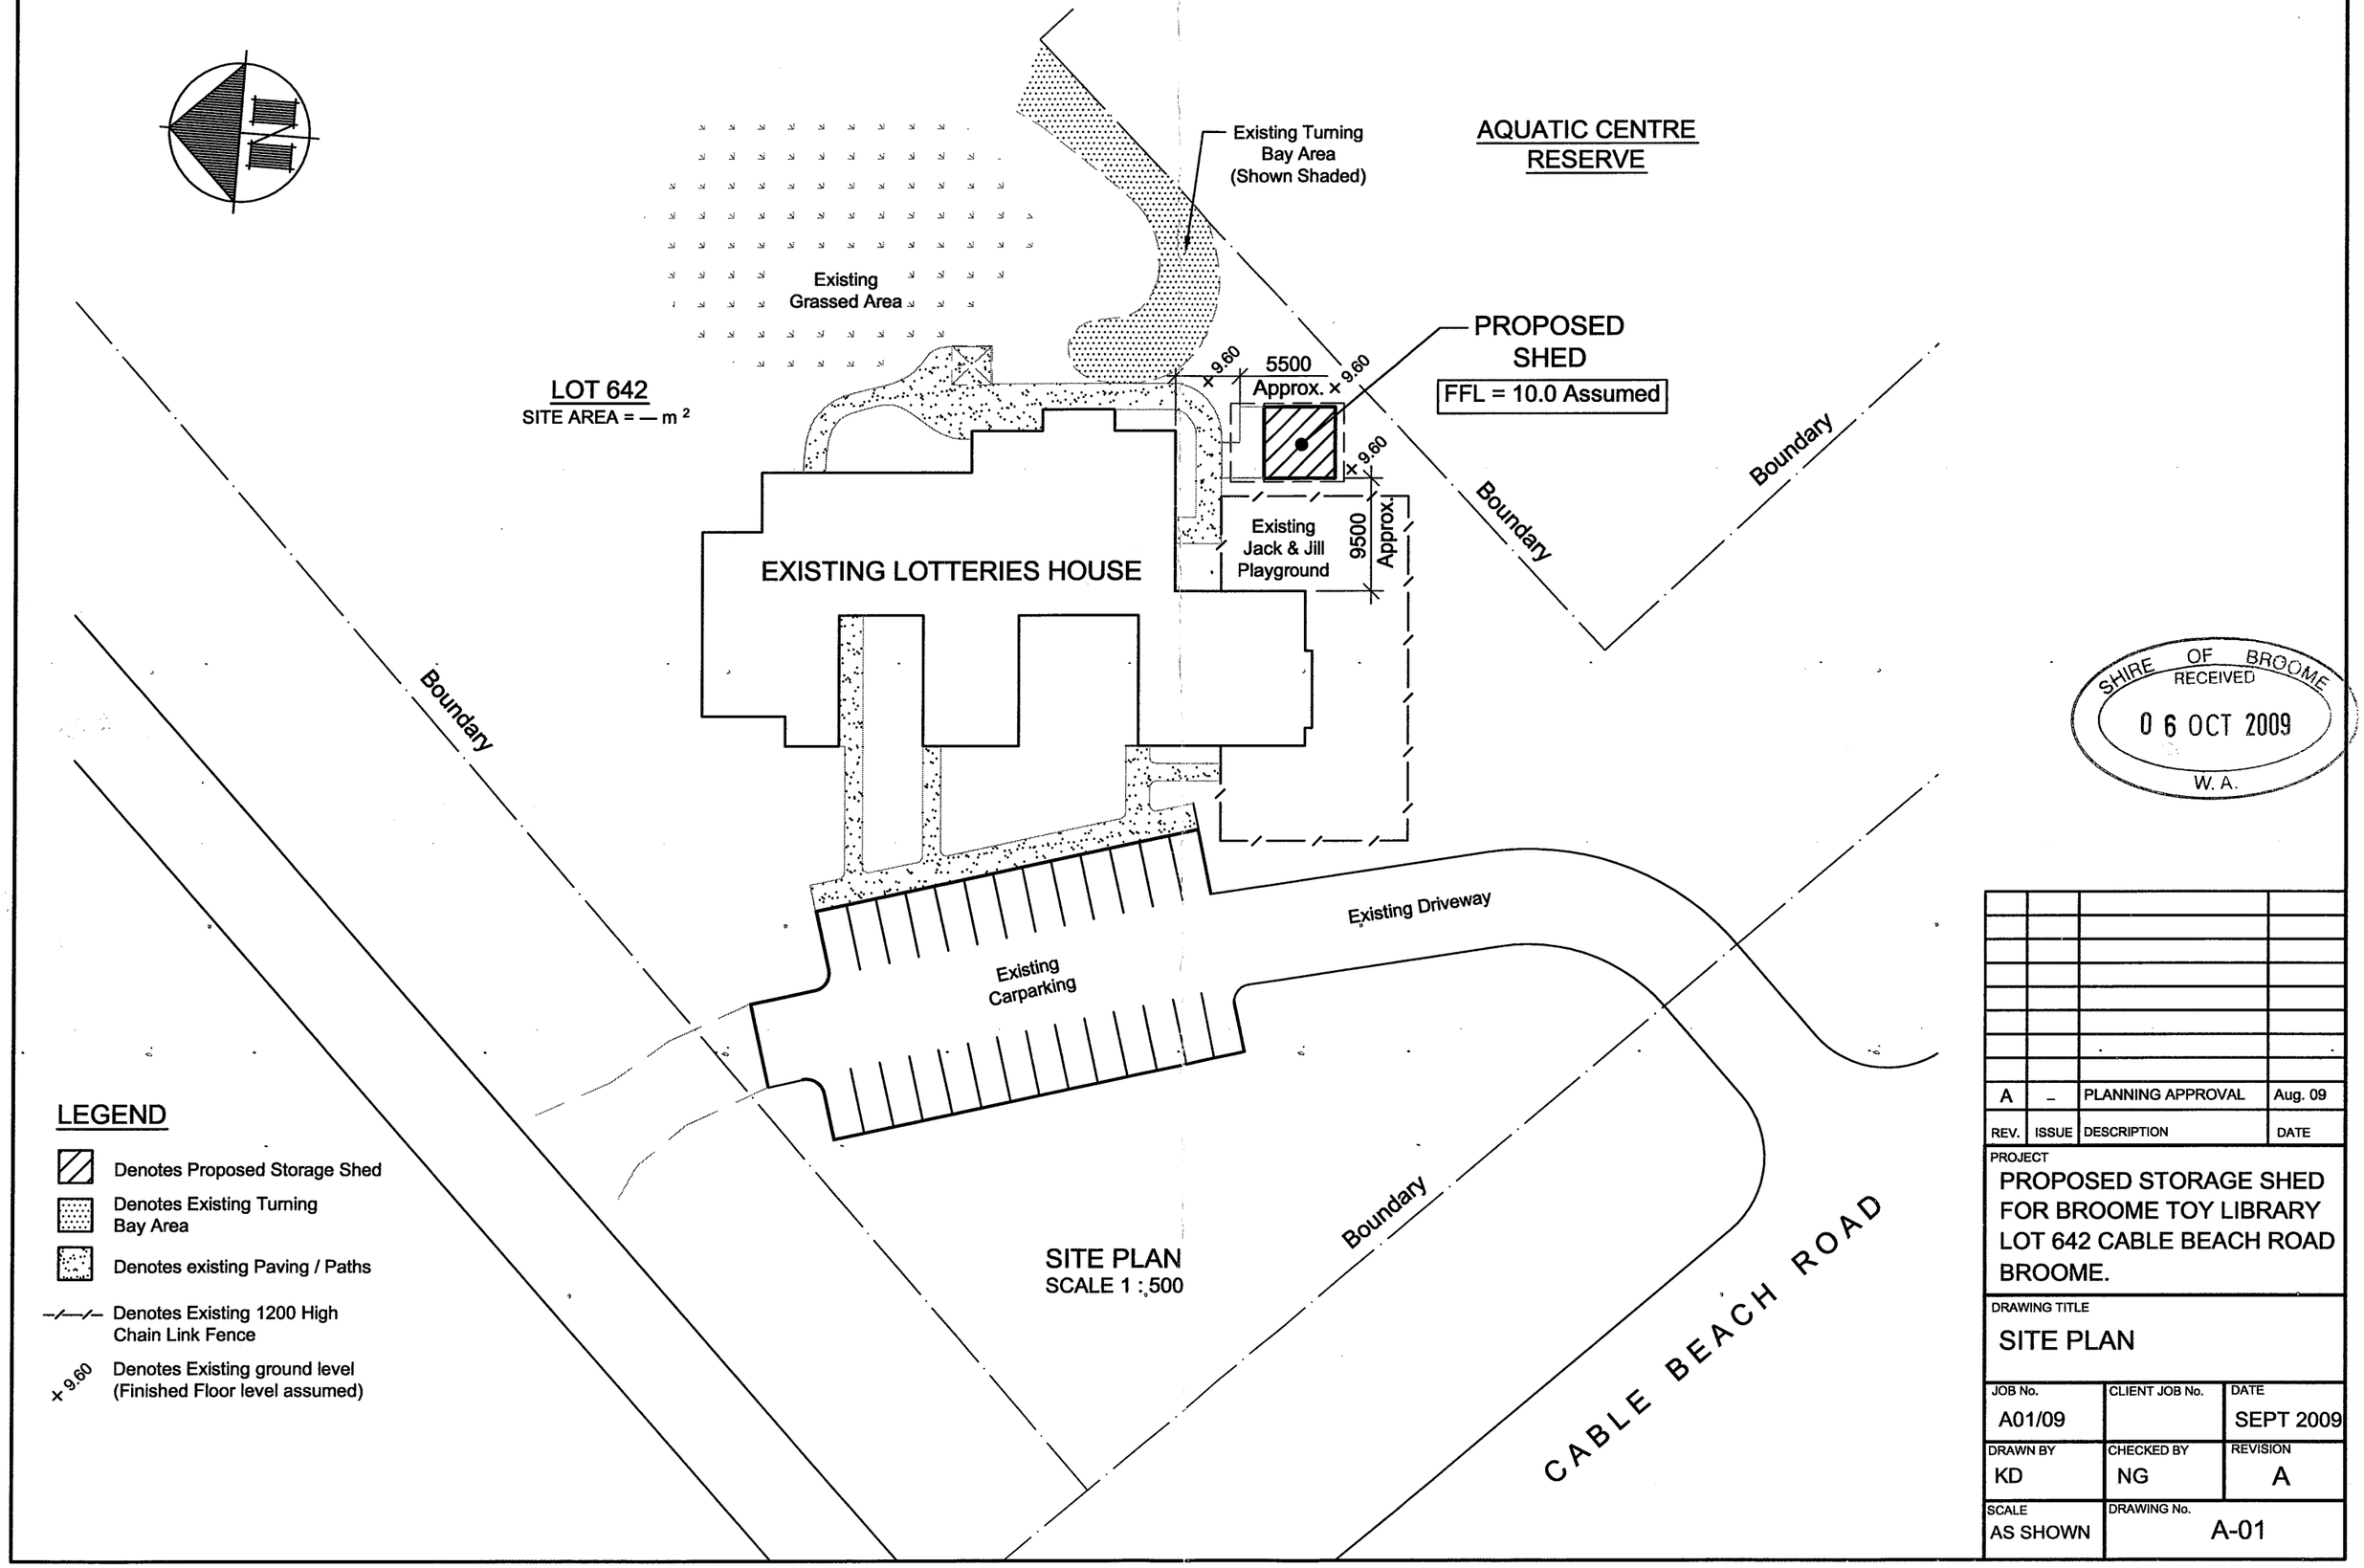


SHIRE OF BROOME
RECEIVED
06 OCT 2009
W. A.

| REV. | ISSUE | DESCRIPTION | DATE |
|---|---|---|---|
| A | – | PLANNING APPROVAL | Aug. 09 |

PROJECT
PROPOSED STORAGE SHED FOR BROOME TOY LIBRARY LOT 642 CABLE BEACH ROAD BROOME.

DRAWING TITLE
SITE PLAN

| JOB No. | CLIENT JOB No. | DATE |
|---|---|---|
| A01/09 | | SEPT 2009 |
| DRAWN BY | CHECKED BY | REVISION |
| KD | NG | A |
| SCALE | DRAWING No. | |
| AS SHOWN | A-01 | |