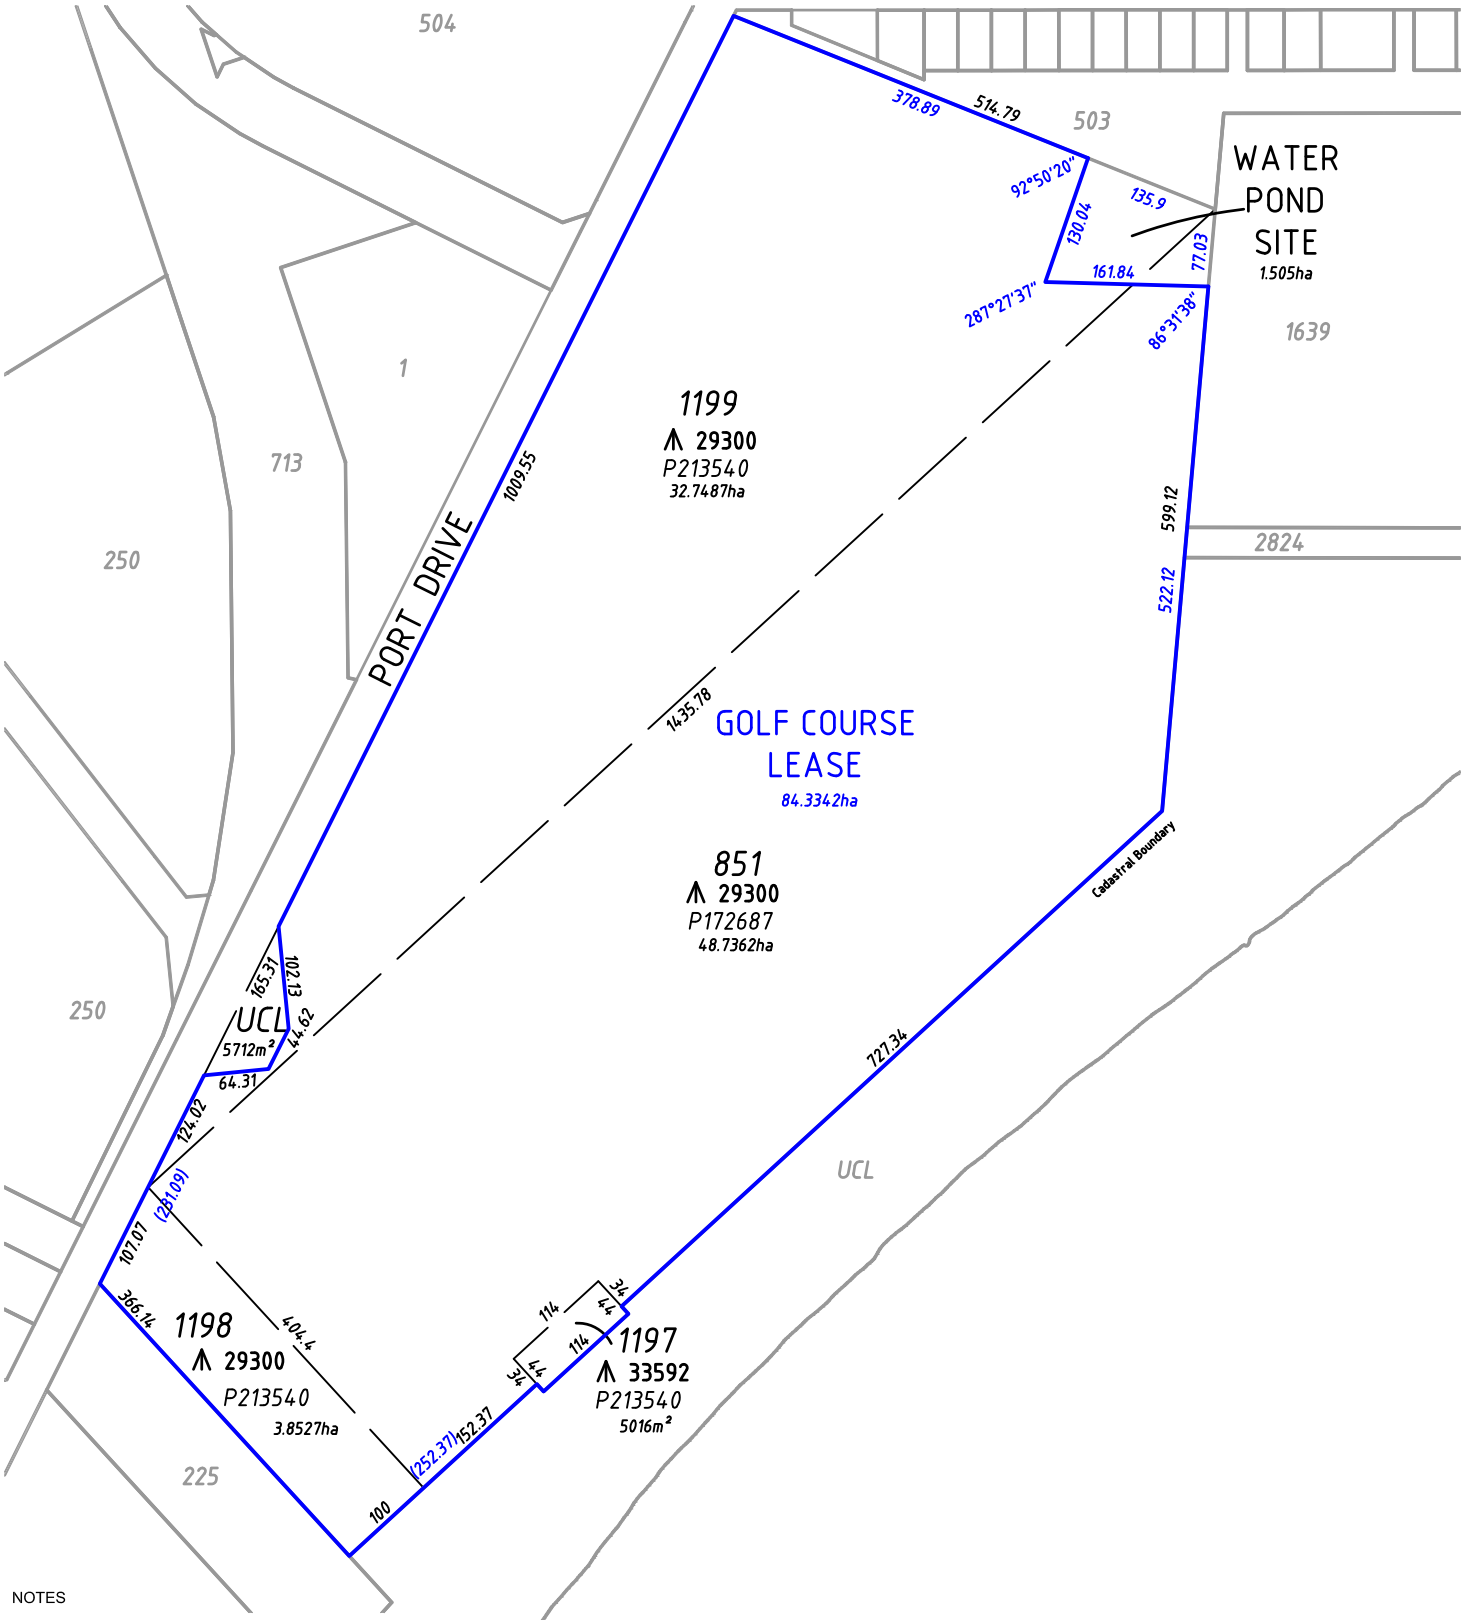

NOTES

This plan has been prepared for the client and should not be used for any other purpose unless authorised by Whelans Australia Pty Ltd.

The location of cadastral boundaries shown has been extracted from Landgate's database on 05/09/13 and are subject to survey.

Prior to the commencement of any work, relevant authorities should be contacted for the location of underground services.

This note is an integral part of this plan.

PETER J. READ
Licensed Surveyor 17/10/13

Survey Date:	17/10/2013	Surveyed By:	SB
Drawn Date:	21/10/2013	Drawn By:	TRM
Scale (A4):	1:7500	Checked By:	AMM
Hor Datum:	BRO94	Vert Datum:	AHD

Data File:	131017_broome_golf_corse-fs+lg_cad.acs
CAD File:	131017_broome_golf_course-fs+lg_cad.dwg
Path:	S:\Projects\16\16186\items\item-02_BroomeGolfClub

whelans
BROOME
Unit 6A, 41 Carnarvon Street, Broome WA 6725
PO Box 2283, BROOME WA 6725
T: 08 9192 2299 F: 08 9193 7639
E: whelans@whelans.com.au W: www.whelans.com.au

Client:SHIRE OF BROOME

LEASE PLAN OF BROOME GOLF COURSE

LOTS 1197-1199 on P213540 & LOT 851 on P172687
PORT DRIVE
MINYIRR

© This plan must not be reproduced without the permission of WHELANS

Job No	Item No	Plan No	Rev	Sheet
16186	002	002	00	1 of 2

BSI ISO 9001:2008 FS 521002